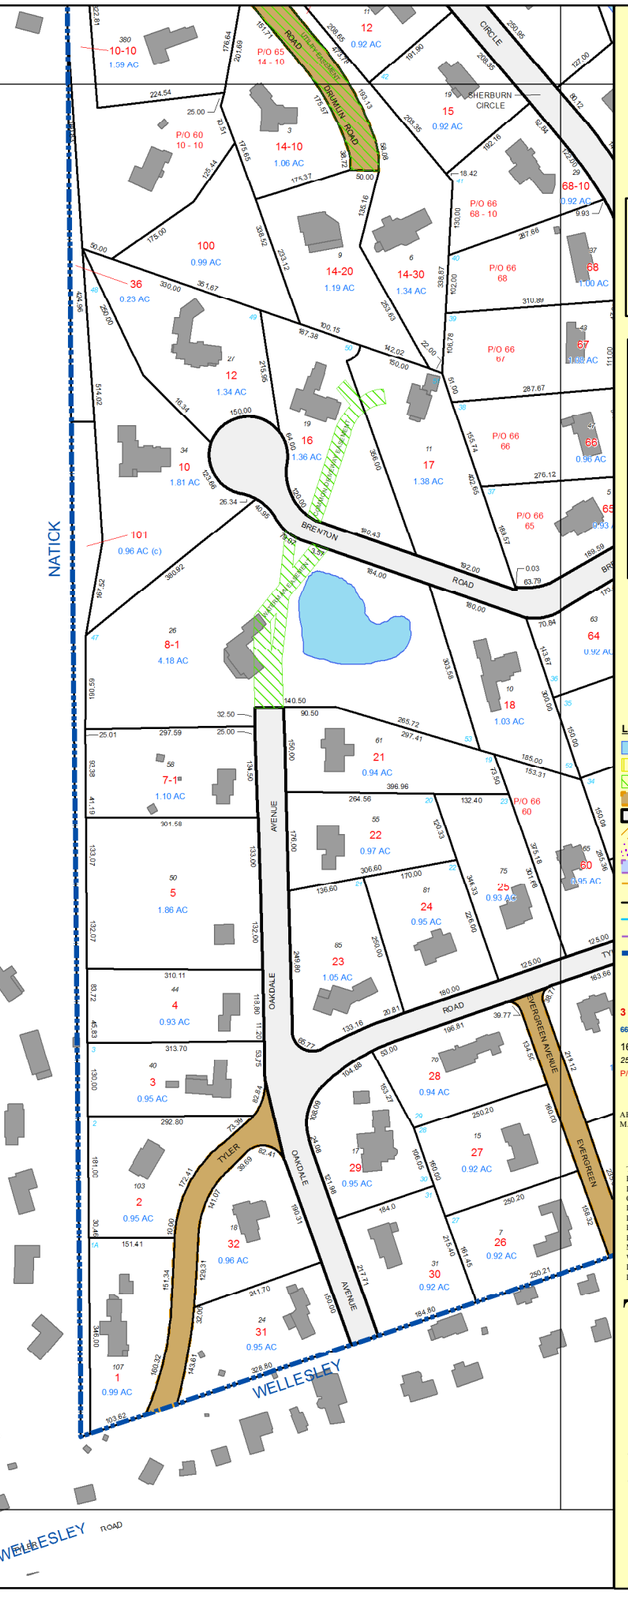

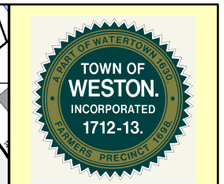

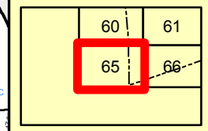

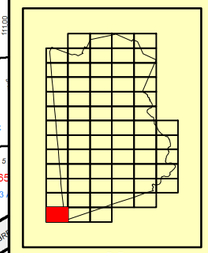

Legend

- LAKE, POND OR RIVER
- TOWN OWNED PARCEL
- EASEMENT
- PRIVATE RIGHT-OF-WAY
- PUBLIC RIGHT-OF-WAY
- CONSERVATION COMMISSION
- WESTON FOREST & TRAIL ASSOC.
- RAILROAD RIGHT-OF-WAY
- CONSERVATION COMMISSION
- PROPERTY LINE
- STREAM
- RAILROAD LINE
- TOWN LIMITS

3	PARCEL NUMBER
66.35 AC	ACREAGE SOURCE: ASSESSORS DATABASE
160	LOT DIMENSION
25	STREET NUMBER
P/O 22-10	PART OF TEXT

AERIAL PHOTOGRAPHY TAKEN APRIL 2008
MAPS COMPILED BY THE TOWN OF WESTON 2017

THIS MAP IS FOR ASSESSMENT AND PLANNING PURPOSES ONLY. IT IS NOT INTENDED TO BE USED FOR DESCRIPTION, CONVEYANCE, AUTHORITATIVE DEFINITION OF LEGAL BOUNDARY, OR PROPERTY TITLE. THIS IS NOT A SURVEY PRODUCT. USERS ARE ENCOURAGED TO EXAMINE THE DOCUMENTATION OR METADATA ASSOCIATED WITH THE DATA ON WHICH THIS MAP IS BASED FOR INFORMATION RELATED TO ITS ACCURACY, DATE OF CREATION, AND LIMITATIONS.

Tax Map 65

Fiscal Year 2018

0 50 100 200 Feet